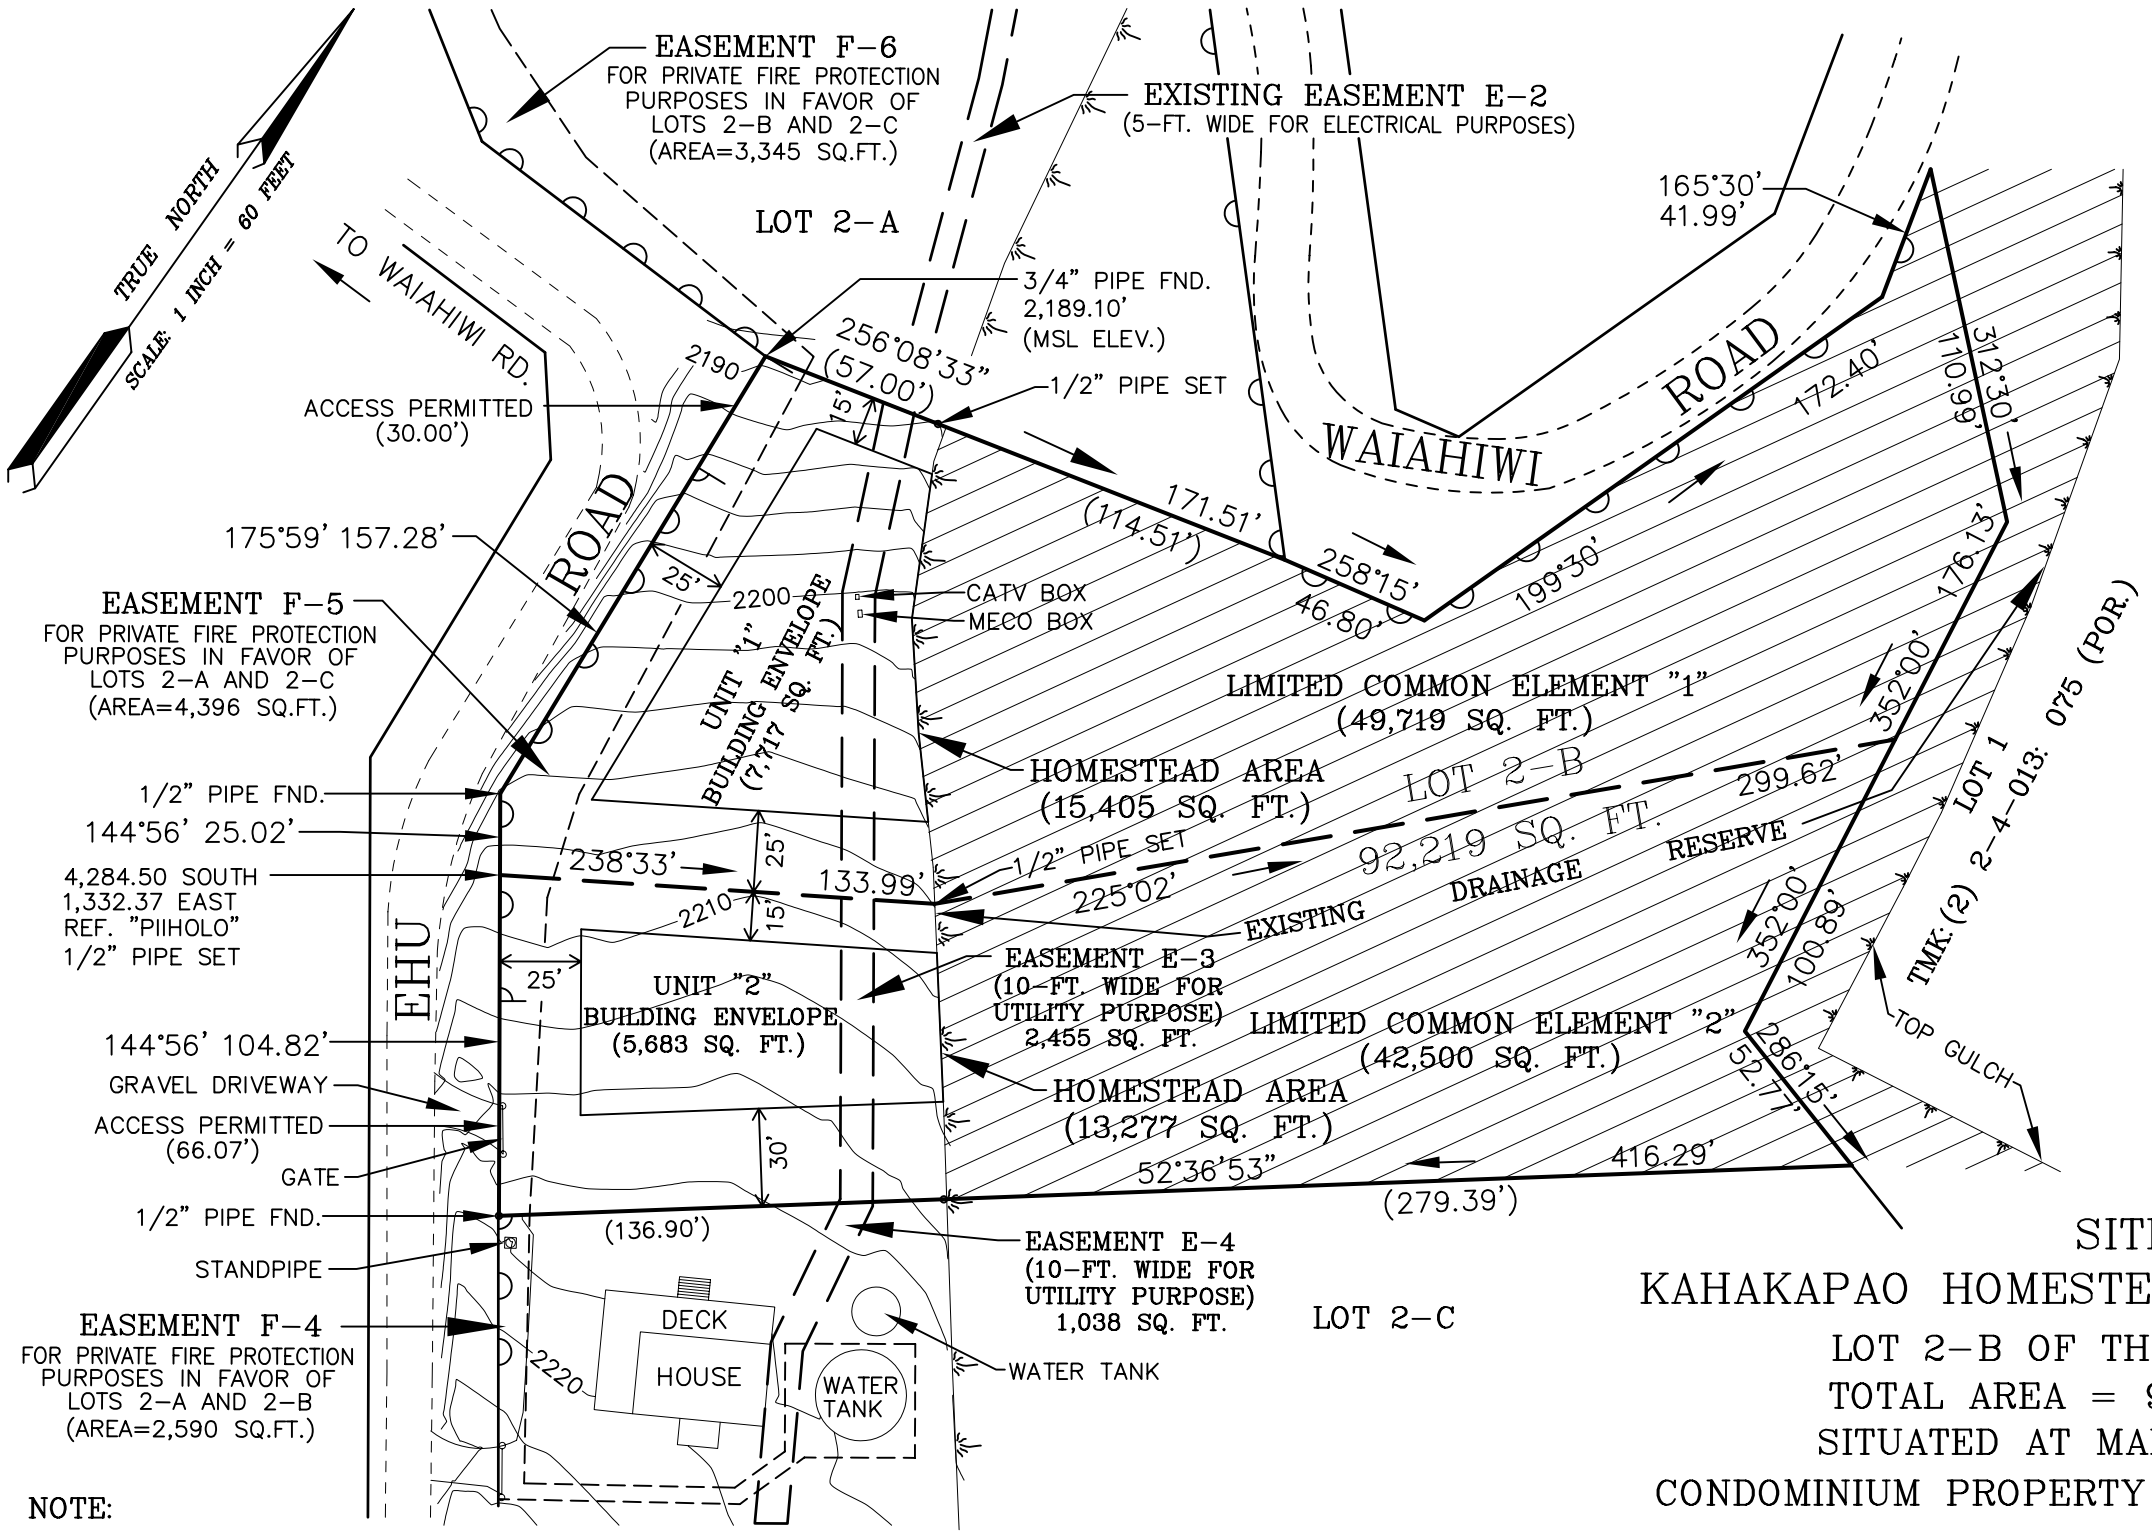

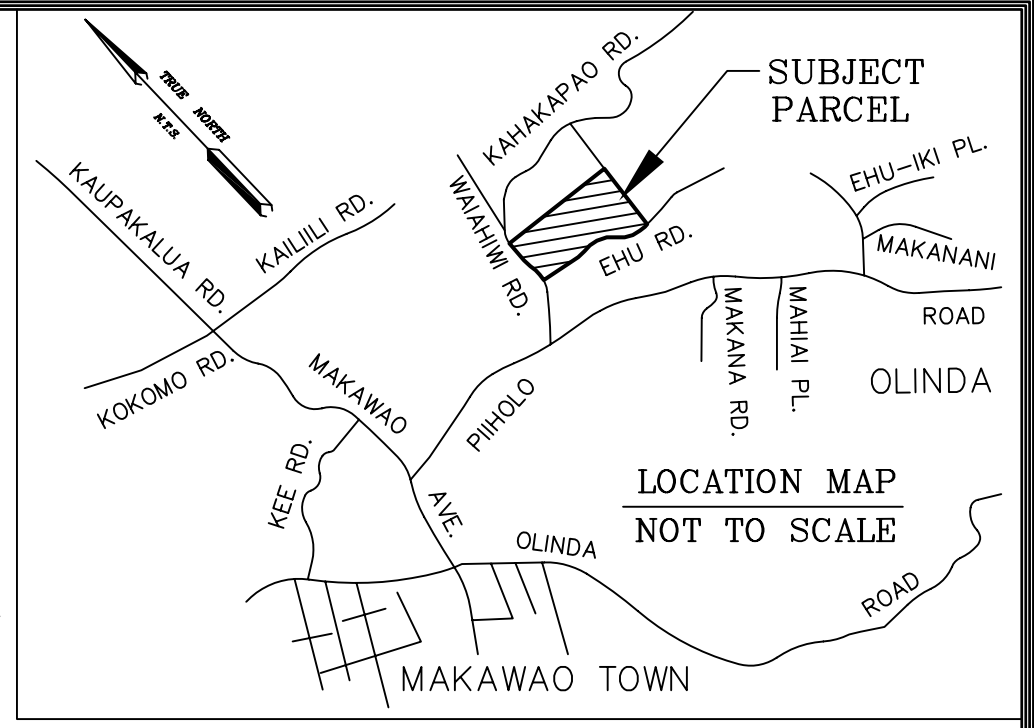

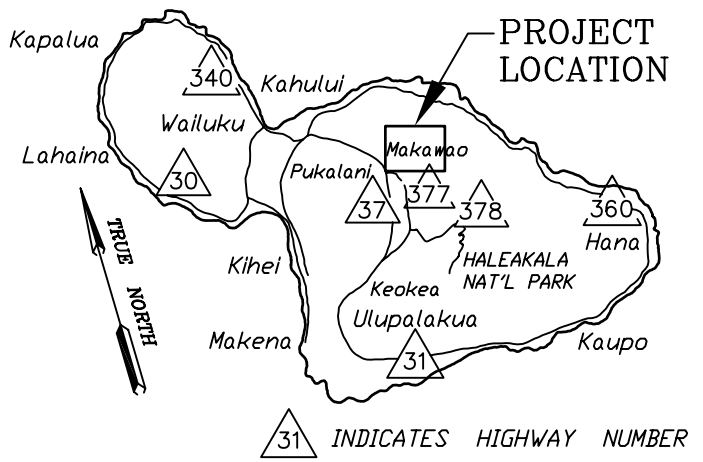

SITE PLAN

KAHAKAPAO HOMESTEADS MAKAI CONDOMINIUM

LOT 2-B OF THE BKJK SUBDIVISION
TOTAL AREA = 92,219 SQUARE FEET
SITUATED AT MAKAWAO, MAUI, HAWAII
CONDOMINIUM PROPERTY REGIME MAP: SHEET 1 OF 1

NOTE:

1. This is a condominium map, not a subdivision. The dashed line between Limited Common Elements "A" and "B" is not for registration purposes and only serves to depict the areas of each limited common element and does not denote a legal subdivision boundary line.
2. ⌒⌒⌒⌒ Denotes no vehicular access permitted.
3. ⌒⌒⌒⌒ Denotes vehicular access permitted.
4. Elevations & contours shown hereon are referenced to Mean Sea Level (MSL).

TMK: (2) 2-4-013: 226

Prepared for:
John Guarin and Kimmie Ouchi
P.O. Box 156
Makawao, Maui, HI 96768

Scale: 1 Inch = 60 Feet
Date: May 9, 2009

CARL R. MUSTO
LICENSED PROFESSIONAL LAND SURVEYOR
No. 11443
HAWAII, U.S.A.

This plat was prepared from a survey on the ground performed by me or under my supervision.

CARL R. MUSTO
Licensed Professional Land Surveyor Certificate No. 11443

0 30 60 120 180 240 300
SCALE IN FEET